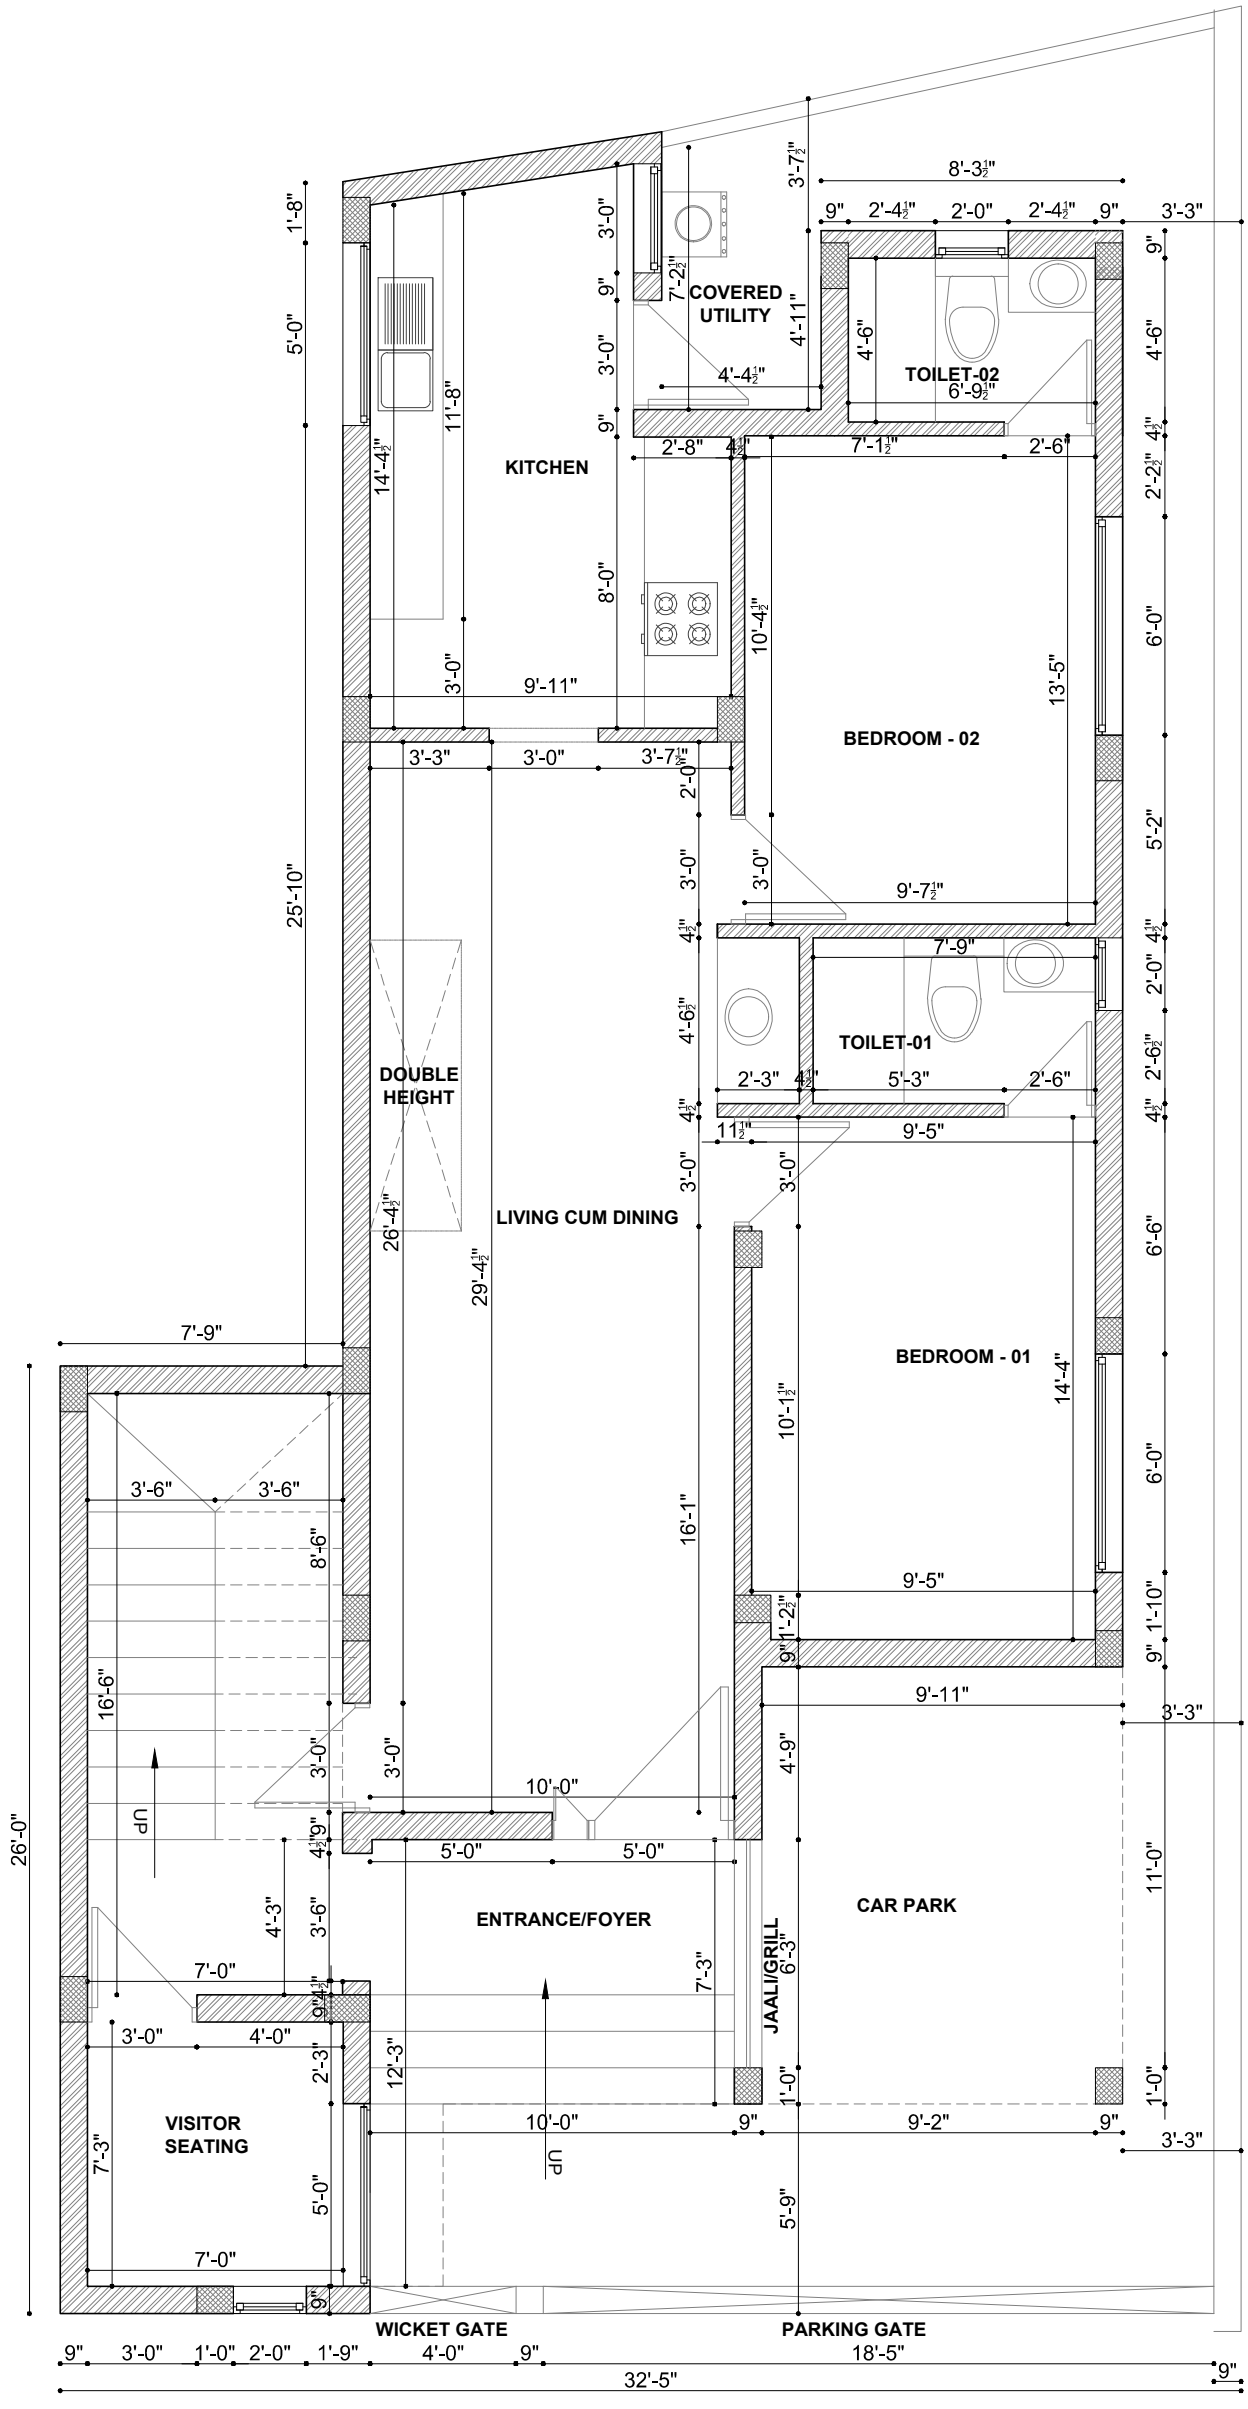

NOTES

1. ALL LEVELS WITH RESPECTED TO 00MM ROAD LEVEL.
2. ALL BRICK WORK TO BE 230MM.
3. ALL TOILET SLAB ARE DROPPED BY 600MM
4. 50MM OF FLOORING MARGIN TO BE TAKEN.
5. ALL DIMENSIONS TO BE TALLIED ON SITE. DISCREPANCIES IF ANY ARE TO BE BROUGHT TO THE IMMEDIATE NOTICE OF THE ARCHITECT.
6. FOR LOCATION OF GRIDS IN COLUMN, REFER COLUMN SETOUT PLAN - DRAWING NO. W - 100
7. THIS DRAWING IS TO BE READ IN CONJUNCTION WITH RELEVANT CONSULTANTS DRAWINGS. DISCREPANCIES IF ANY ARE TO BE BROUGHT TO THE NOTICE OF THE ARCHITECT PRIOR.

REVISIONS

PROJECT
-

CLIENT
-

DOCUMENT STATUS
WORKING DRAWING

DRAWING TITLE
GROUND FLOOR PLAN

DATE	SCALE	DRAWN BY
13.07.2025	A3 - 1:75	SRIDEVI.V
PROJECT NO.	DRAWING NO.	REVISION NO.
-	W - 101	R0

CHECKED BY
Ar.SHARATH RAHUL

NORTH

APPROVED BY
Ar.SHARATH RAHUL

DISCLAIMER

This document and its contents are the copyright of STUDIO DHAKSHINCHITHRA. Any party receiving this document does so in confidence and agrees that any of the information contained herein shall not be reproduced in whole or in part or disclosed to others without the prior written consent of the architect.

STUDIO DHAKSHINCHITHRA
Tel(m): 91 - 8122413724
Email : dhakshinchithra@gmail.com
Address: No. 1/448, Anna nagar,
Swaminathan Nagar Extension,
Kottivakkam, Chennai - 600 041.